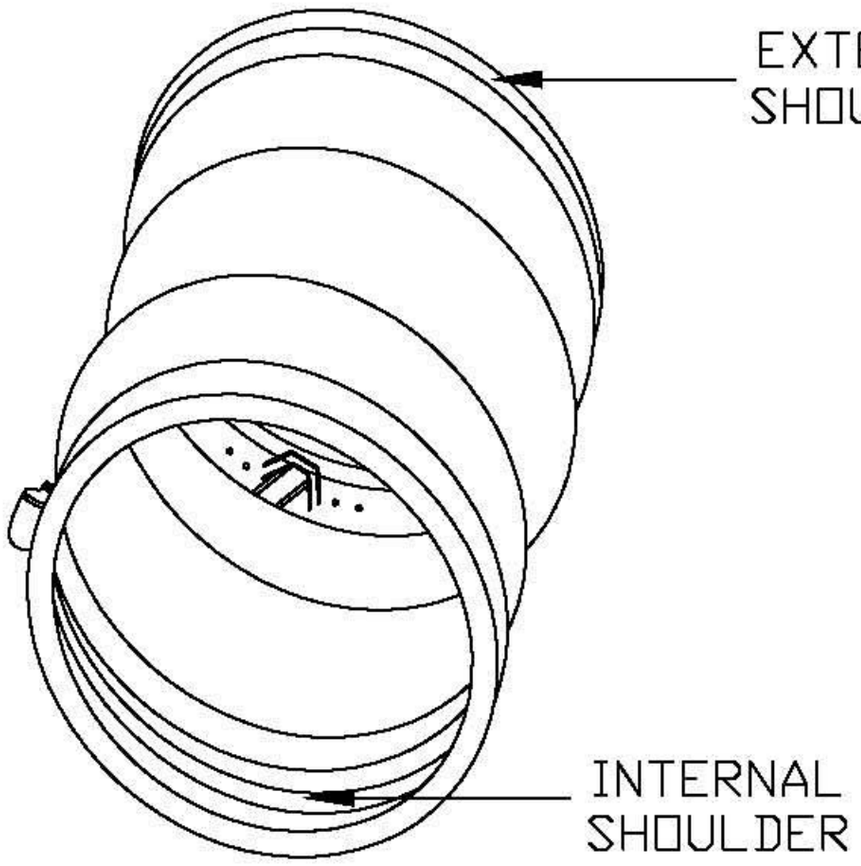

KOR-N-TEE CONNECTOR

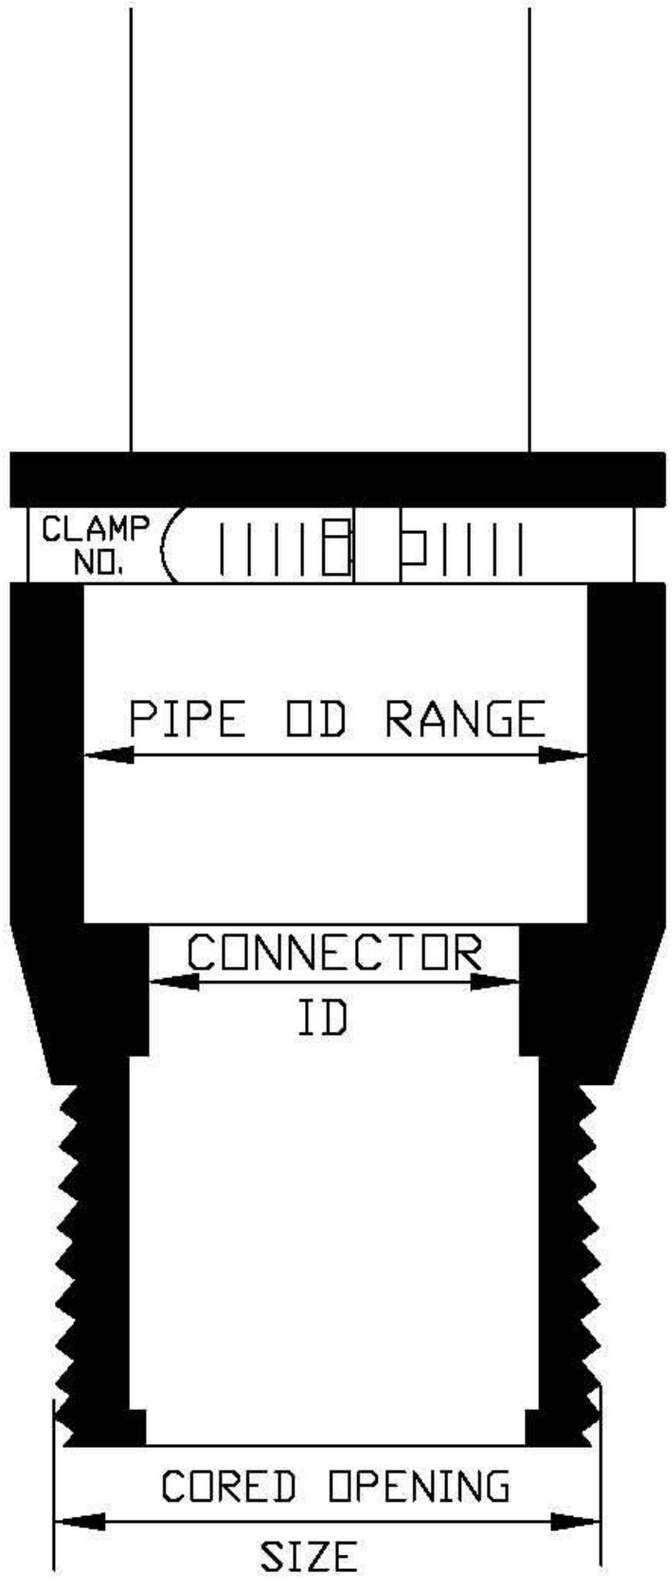

CROSS SECTION

NOTE: IT CAN BE USED FOR INCOMING PIPE SIZES 3.5" O.D. TO 9.875" O.D. THE EXTERNAL SHOULDER PREVENTS THE CONNECTOR FROM PROTRUDING INTO THE TRUNK OR MAIN LINE. THE INTERNAL SHOULDER IN THE CONNECTOR PREVENTS THE INCOMING PIPE OR LATERAL FROM BEING PUSHED THROUGH THE KOR-N-TEE CONNECTOR AND PROTRUDING INTO THE TRUNK OR MAIN LINE. IT MAKES A PERMANENT CONNECTION FOR ALL MATERIALS INCLUDING PVC, FIBERGLASS, ETC

REVISIONS	KOR-N-TEE	DRAWING NO.
New Kent COUNTY VIRGINIA		712